AP-38452D

UPDATED
1-10-2002 R.W.H.

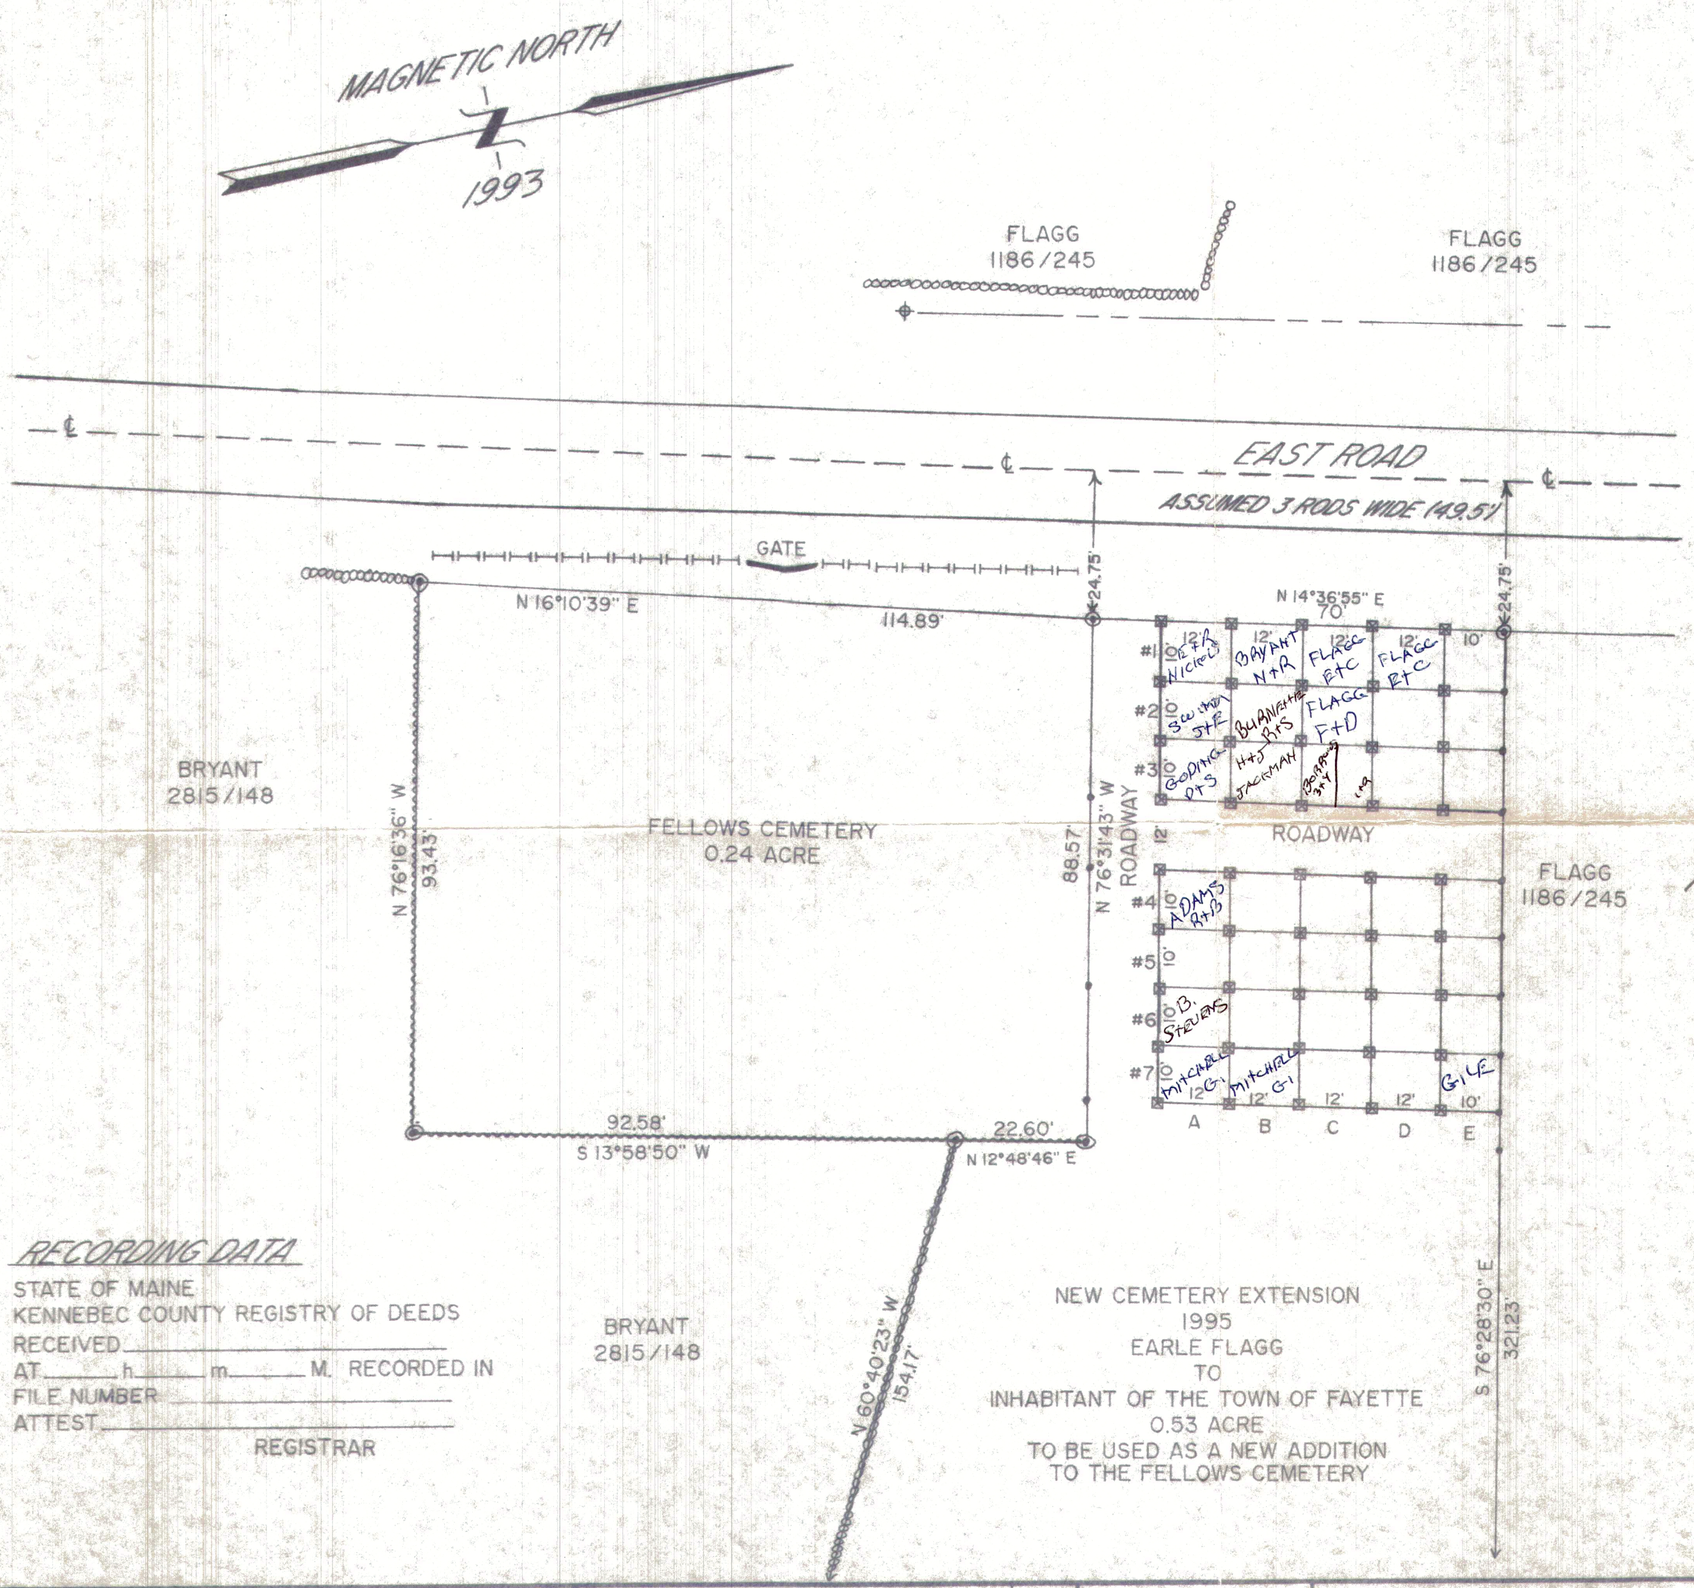

LEGEND

- SET IRON ROD IN 1993 WITH PLASTIC CAP MARKED PLS 1134 SURVEY CORNER
- SET 5/8" IRON ROD WITH PLASTIC CAP MARKED BOUNDARY LINE PLS 1134
- SET 1/2" IRON ROD WITH 3"x3" STAINLESS PLATE
- STONEWALL
- IRON FENCE WITH IRON POST
- CENTER LINE TAR ROAD
- UTILITY POLE WITH OVERHEAD WIRES
- 2815/148 — BOOK AND PAGE NUMBERS
- CHAIN LINK FENCE WITH WOOD POST

NOTES

1. ALL BOOK AND PAGE NUMBERS REFER TO THE KENNEBEC COUNTY REGISTRY OF DEEDS.
2. TO THE BEST OF MY KNOWLEDGE, INFORMATION AND BELIEF THIS SURVEY CONFERMS WITH THE REQUIREMENTS OF THE STATE BOARD OF REGISTRATION FOR LAND SURVEYORS TITLE 32 CHAPTER 24 FOR CATERGORY I CONDITION II.
3. ALL BEARINGS ARE MAGNETIC AND ARE BASED ON AN OBSERVED BEARING ALONG ONE LEG OF THE PERIMETER TRAVERSE.

A PLAN OF THE FELLOWS CEMETERY EXTENSION

LOCATION: EAST ROAD
TOWN OF FAYETTE
KENNEBEC COUNTY, MAINE

MADE FOR: TOWN OF FAYETTE
ROUTE 17
FAYETTE, MAINE

SURVEYED AND PLOTTED BY
JAMES S. KACHNOVICH P.L.S. 1134
RR 2 BOX 3797
LIVERMORE FALLS, MAINE 04254
TELEPHONE (207) 897-2748

GRAPHIC SCALE
(IN FEET)
1 INCH = 20 FEET
10' 0' 5' 20' 20' 30'

RECORDING DATA

STATE OF MAINE
KENNEBEC COUNTY REGISTRY OF DEEDS
RECEIVED _____
AT ____ h ____ m ____ M. RECORDED IN
FILE NUMBER _____
ATTEST _____
REGISTRAR

STATE OF MAINE
JAMES S. KACHNOVICH
1134
PROFESSIONAL LAND SURVEYOR

James S. Kachnovich
8-4-95

NO.	DATE	REVISIONS	BY

PROJECT NO.	DATE
DESIGNED BY	
DRAWN BY	
CHECKED BY	
ENGINEER	
REGISTRATION NO. ____ DATE ____	

PROJECT NAME	EAST R CEM
DATE OF SURVEY	AUGUST 1995
DATE OF PLAN	AUGUST 1995
FIELDBOOK #22 & 26	DISK 3 & 4

SCALE 1" = 20'
SHEET NO.
FILE NO.

ULTRAPRINT SYNTHETIC FILM UL35